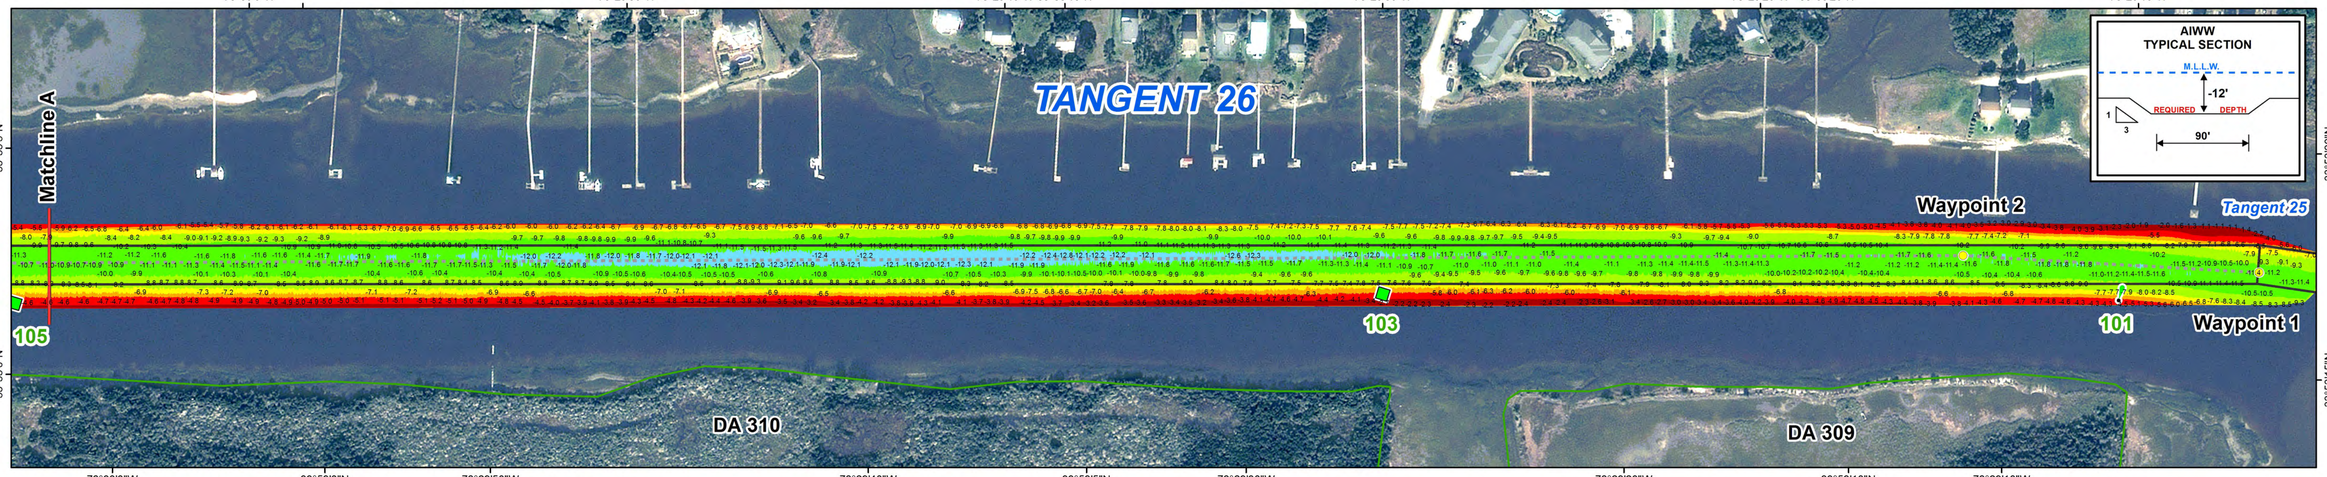

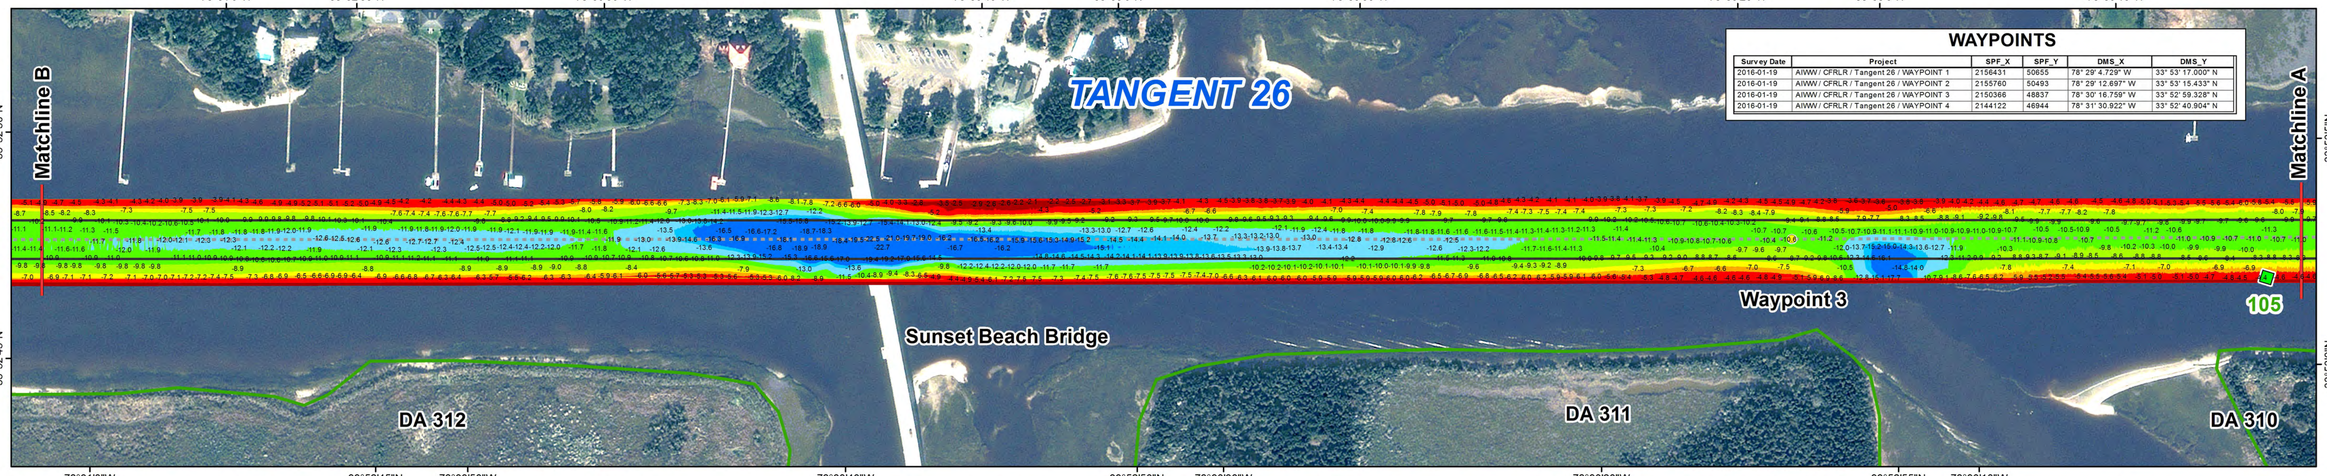

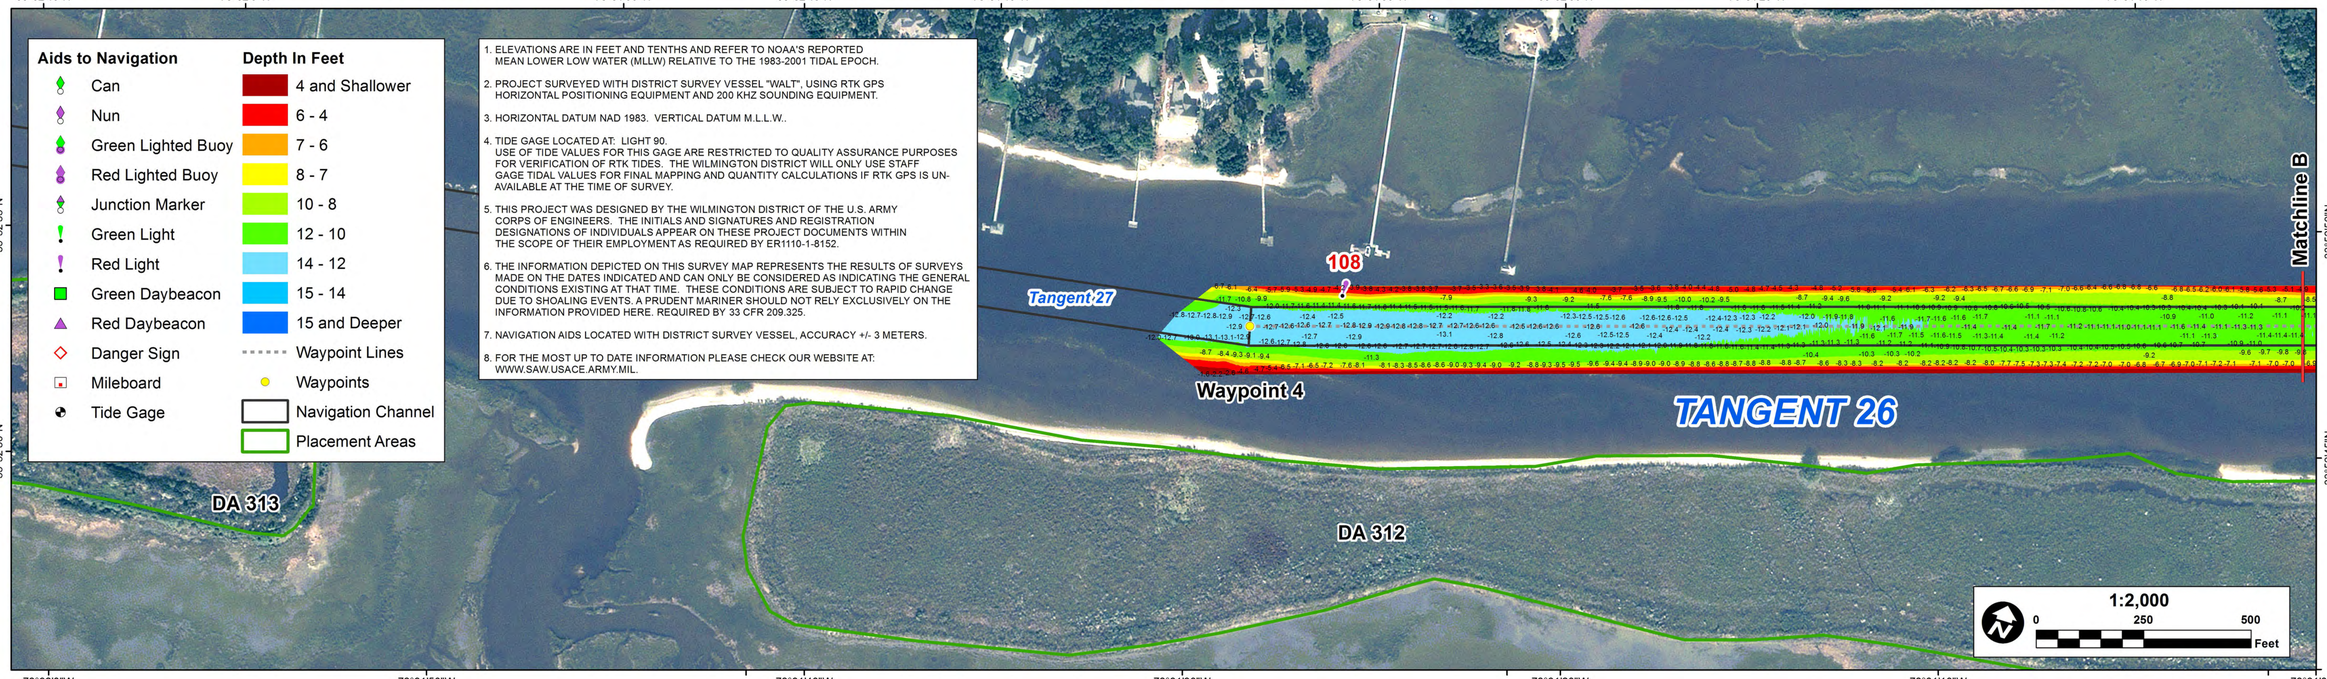

AIWW TYPICAL SECTION

M.L.L.W.

-12'

REQUIRED DEPTH

1 : 3

90'

WAYPOINTS

Survey Date	Project	SPF_X	SPF_Y	DMS_X	DMS_Y
2016-01-19	AIWW / CFRLR / Tangent 26 / WAYPOINT 1	2156431	50655	78° 29' 4.729" W	33° 53' 17.000" N
2016-01-19	AIWW / CFRLR / Tangent 26 / WAYPOINT 2	2155760	50493	78° 29' 12.697" W	33° 53' 15.433" N
2016-01-19	AIWW / CFRLR / Tangent 26 / WAYPOINT 3	2150366	46837	78° 30' 16.759" W	33° 52' 59.328" N
2016-01-19	AIWW / CFRLR / Tangent 26 / WAYPOINT 4	2144122	46944	78° 31' 30.922" W	33° 52' 40.904" N

Aids to Navigation

- Can
- Nun
- Green Lighted Buoy
- Red Lighted Buoy
- Junction Marker
- Green Light
- Red Light
- Green Daybeacon
- Red Daybeacon
- Danger Sign
- Mileboard
- Tide Gage

Depth In Feet

- 4 and Shallower
- 6 - 4
- 7 - 6
- 8 - 7
- 10 - 8
- 12 - 10
- 14 - 12
- 15 - 14
- 15 and Deeper
- Waypoint Lines
- Waypoints
- Navigation Channel
- Placement Areas

1. ELEVATIONS ARE IN FEET AND TENTHS AND REFER TO NOAA'S REPORTED MEAN LOWER LOW WATER (MLLW) RELATIVE TO THE 1983-2001 TIDAL EPOCH.
2. PROJECT SURVEYED WITH DISTRICT SURVEY VESSEL "WALT", USING RTK GPS HORIZONTAL POSITIONING EQUIPMENT AND 200 KHZ SOUNDING EQUIPMENT.
3. HORIZONTAL DATUM NAD 1983. VERTICAL DATUM M.L.L.W..
4. TIDE GAGE LOCATED AT: LIGHT 90. USE OF TIDE VALUES FOR THIS GAGE ARE RESTRICTED TO QUALITY ASSURANCE PURPOSES FOR VERIFICATION OF RTK TIDES. THE WILMINGTON DISTRICT WILL ONLY USE STAFF GAGE TIDAL VALUES FOR FINAL MAPPING AND QUANTITY CALCULATIONS IF RTK GPS IS UN-AVAILABLE AT THE TIME OF SURVEY.
5. THIS PROJECT WAS DESIGNED BY THE WILMINGTON DISTRICT OF THE U.S. ARMY CORPS OF ENGINEERS. THE INITIALS AND SIGNATURES AND REGISTRATION DESIGNATIONS OF INDIVIDUALS APPEAR ON THESE PROJECT DOCUMENTS WITHIN THE SCOPE OF THEIR EMPLOYMENT AS REQUIRED BY ER1110-1-8152.
6. THE INFORMATION DEPICTED ON THIS SURVEY MAP REPRESENTS THE RESULTS OF SURVEYS MADE ON THE DATES INDICATED AND CAN ONLY BE CONSIDERED AS INDICATING THE GENERAL CONDITIONS EXISTING AT THAT TIME. THESE CONDITIONS ARE SUBJECT TO RAPID CHANGE DUE TO SHOALING EVENTS. A PRUDENT MARINER SHOULD NOT RELY EXCLUSIVELY ON THE INFORMATION PROVIDED HERE. REQUIRED BY 33 CFR 209.325.
7. NAVIGATION AIDS LOCATED WITH DISTRICT SURVEY VESSEL, ACCURACY +/- 3 METERS.
8. FOR THE MOST UP TO DATE INFORMATION PLEASE CHECK OUR WEBSITE AT: WWW.SAW.USACE.ARMY.MIL.

1:2,000

0 250 500 Feet

US Army Corps of Engineers
Wilmington District
Navigation Branch

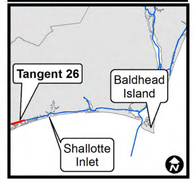

Surveyed By: LMT, SRV
Survey Date: January 19, 2016

Mapped By: SGD
Map Date: January 26, 2016

Map Scale: 1:2,000
Imagery Date: November 11, 2015

© 2015 DigitalGlobe Nextview License

File Name: AIWW_CFRLR-T26_2016-01-19_cs.mxd

HYDROGRAPHIC SURVEY

U.S. ARMY ENGINEER DISTRICT
CORPS OF ENGINEERS
WILMINGTON, NORTH CAROLINA

Atlantic Intracoastal Waterway
Cape Fear River to Little River

TANGENT 26

OCEAN ISLE BEACH, NORTH CAROLINA