CORPS OF ENGINEERS

U. S. ARMY

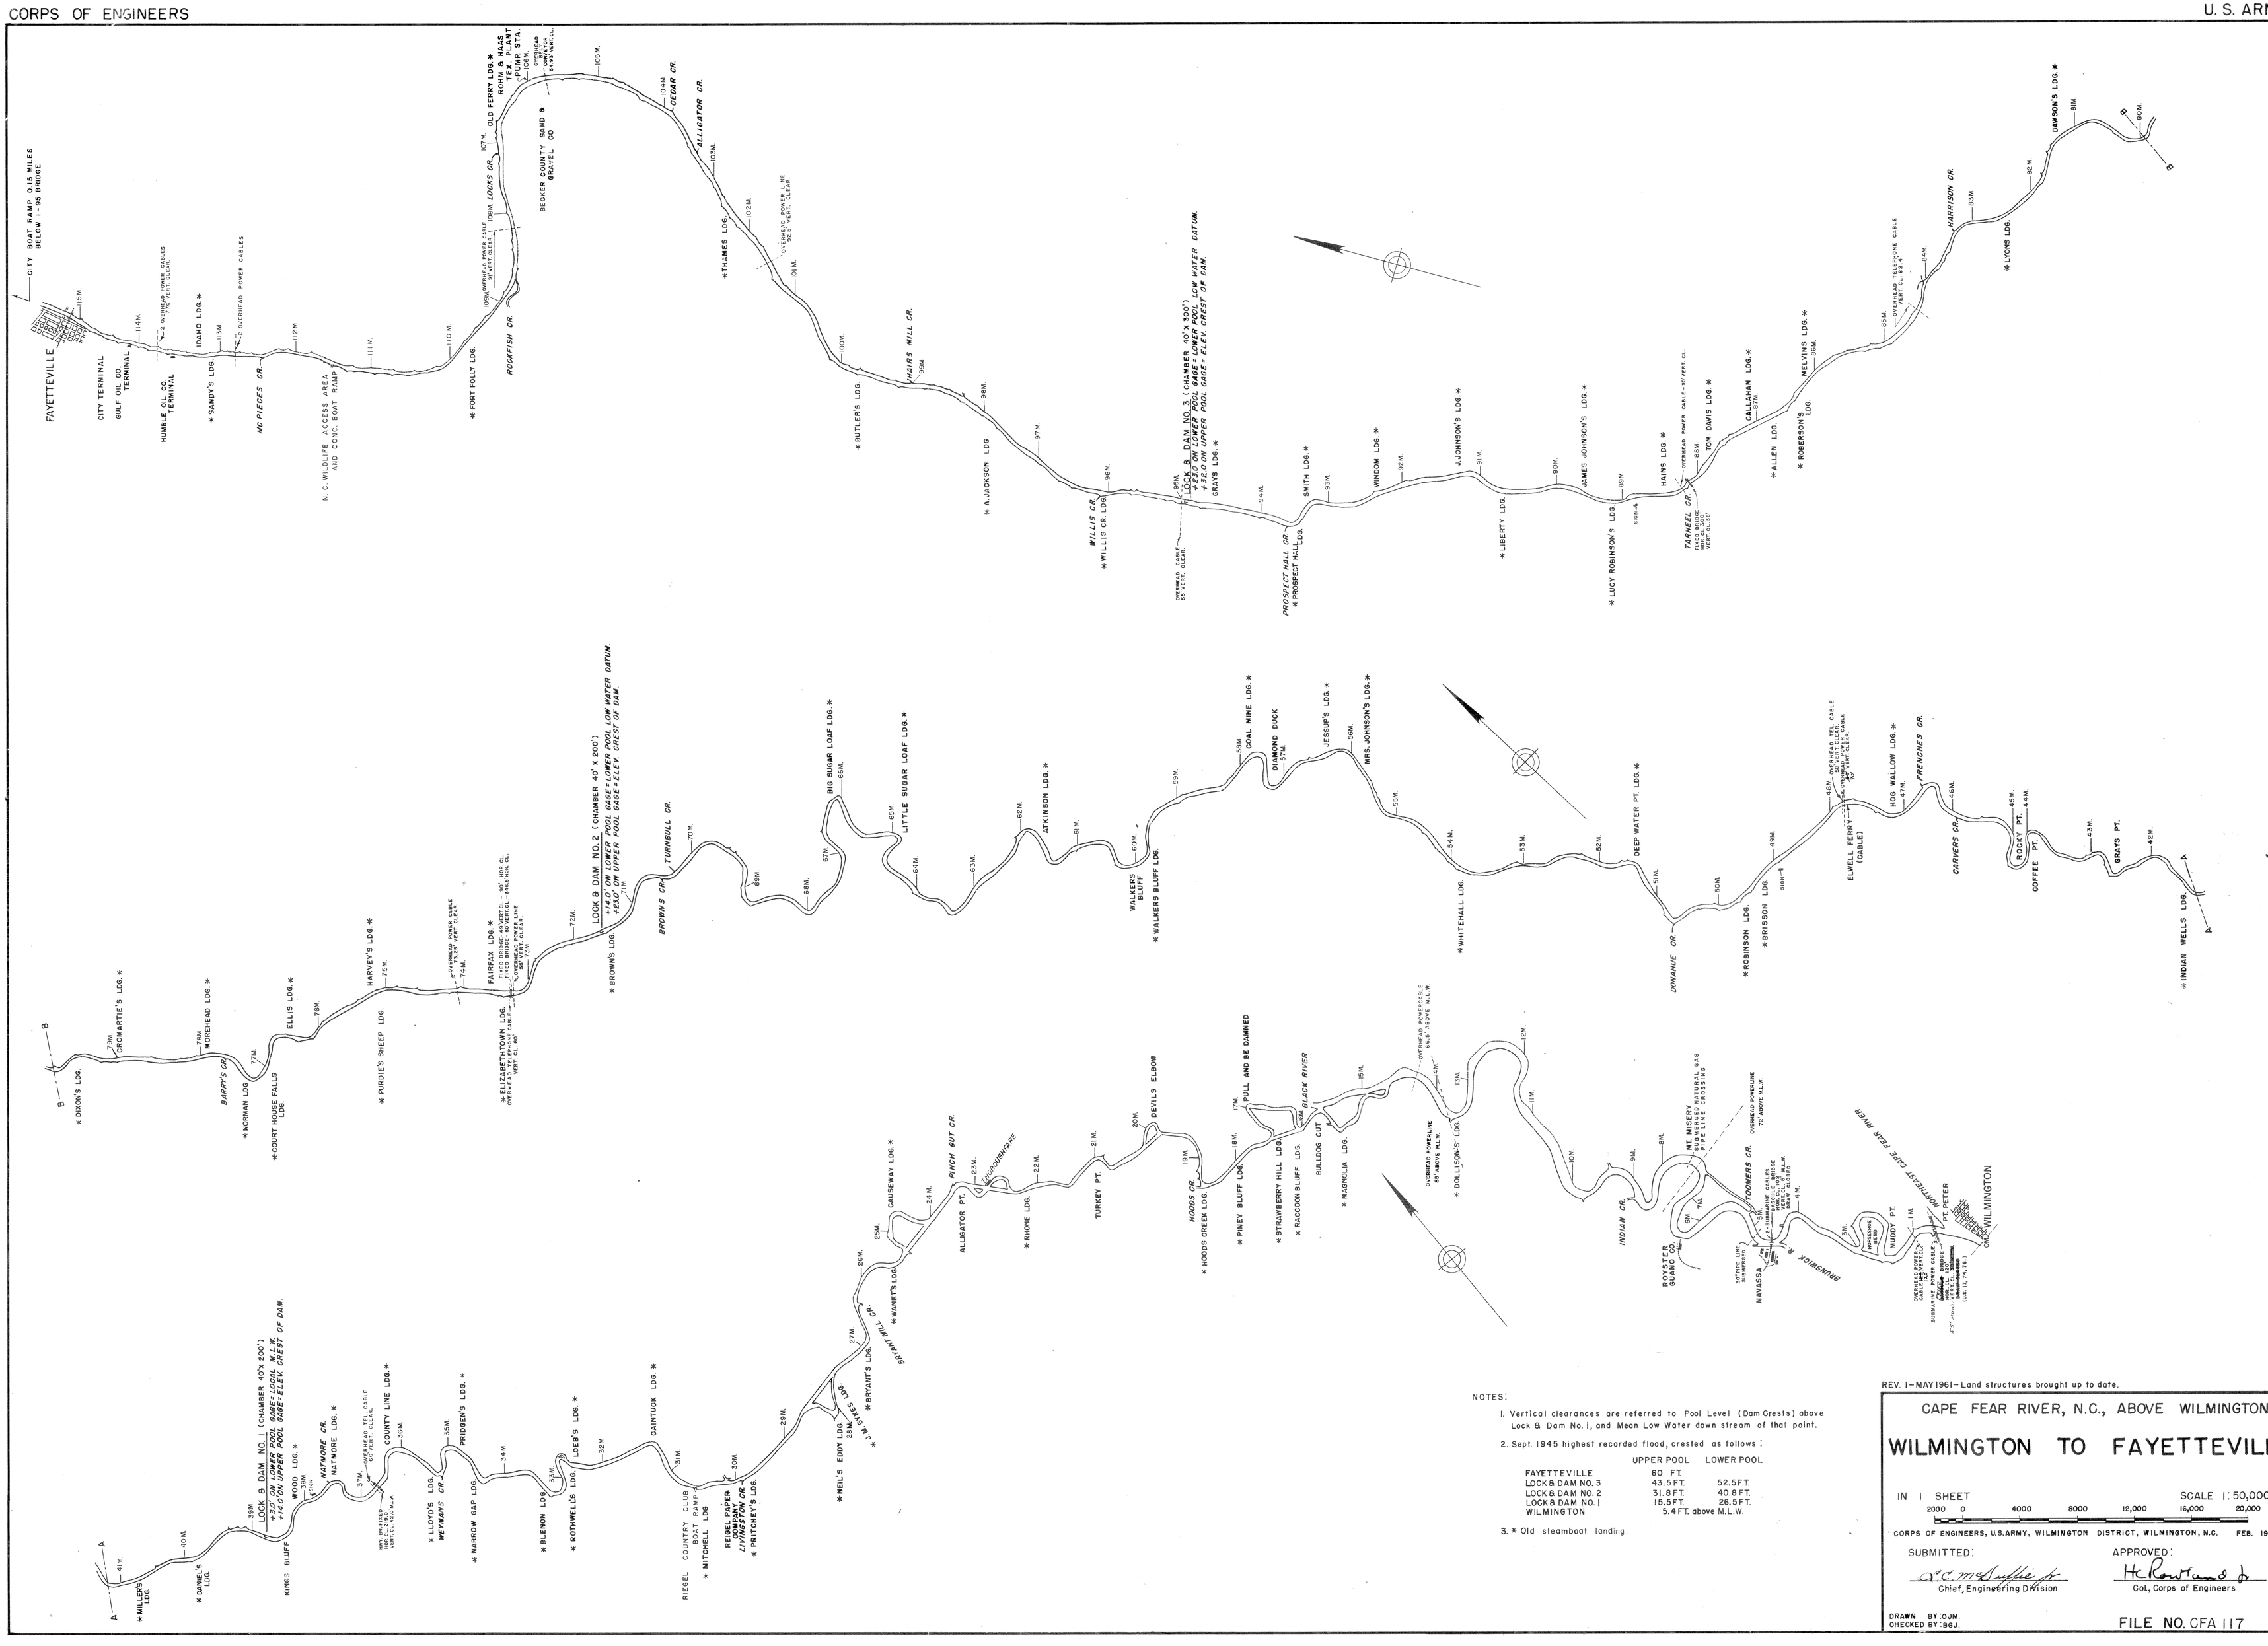

NOTES:

1. Vertical clearances are referred to Pool Level (Dam Crests) above Lock & Dam No. 1, and Mean Low Water down stream of that point.
2. Sept. 1945 highest recorded flood, crested as follows:

	UPPER POOL	LOWER POOL
FAYETTEVILLE	60 FT.	
LOCK & DAM NO. 3	43.5 FT.	52.5 FT.
LOCK & DAM NO. 2	31.8 FT.	40.8 FT.
LOCK & DAM NO. 1	15.5 FT.	26.5 FT.
WILMINGTON	5.4 FT. above M.L.W.	

3. * Old steamboat landing.

REV. 1-MAY 1961- Land structures brought up to date.

CAPE FEAR RIVER, N.C., ABOVE WILMINGTON

WILMINGTON TO FAYETTEVILLE

IN 1 SHEET

SCALE 1:50,000

2000 0 4000 8000 12,000 16,000 20,000

CORPS OF ENGINEERS, U.S.ARMY, WILMINGTON DISTRICT, WILMINGTON, N.C. FEB. 1957

SUBMITTED:

Chief, Engineering Division

APPROVED:

Col., Corps of Engineers

DRAWN BY: OJM.
CHECKED BY: BGJ.

FILE NO. CFA 117